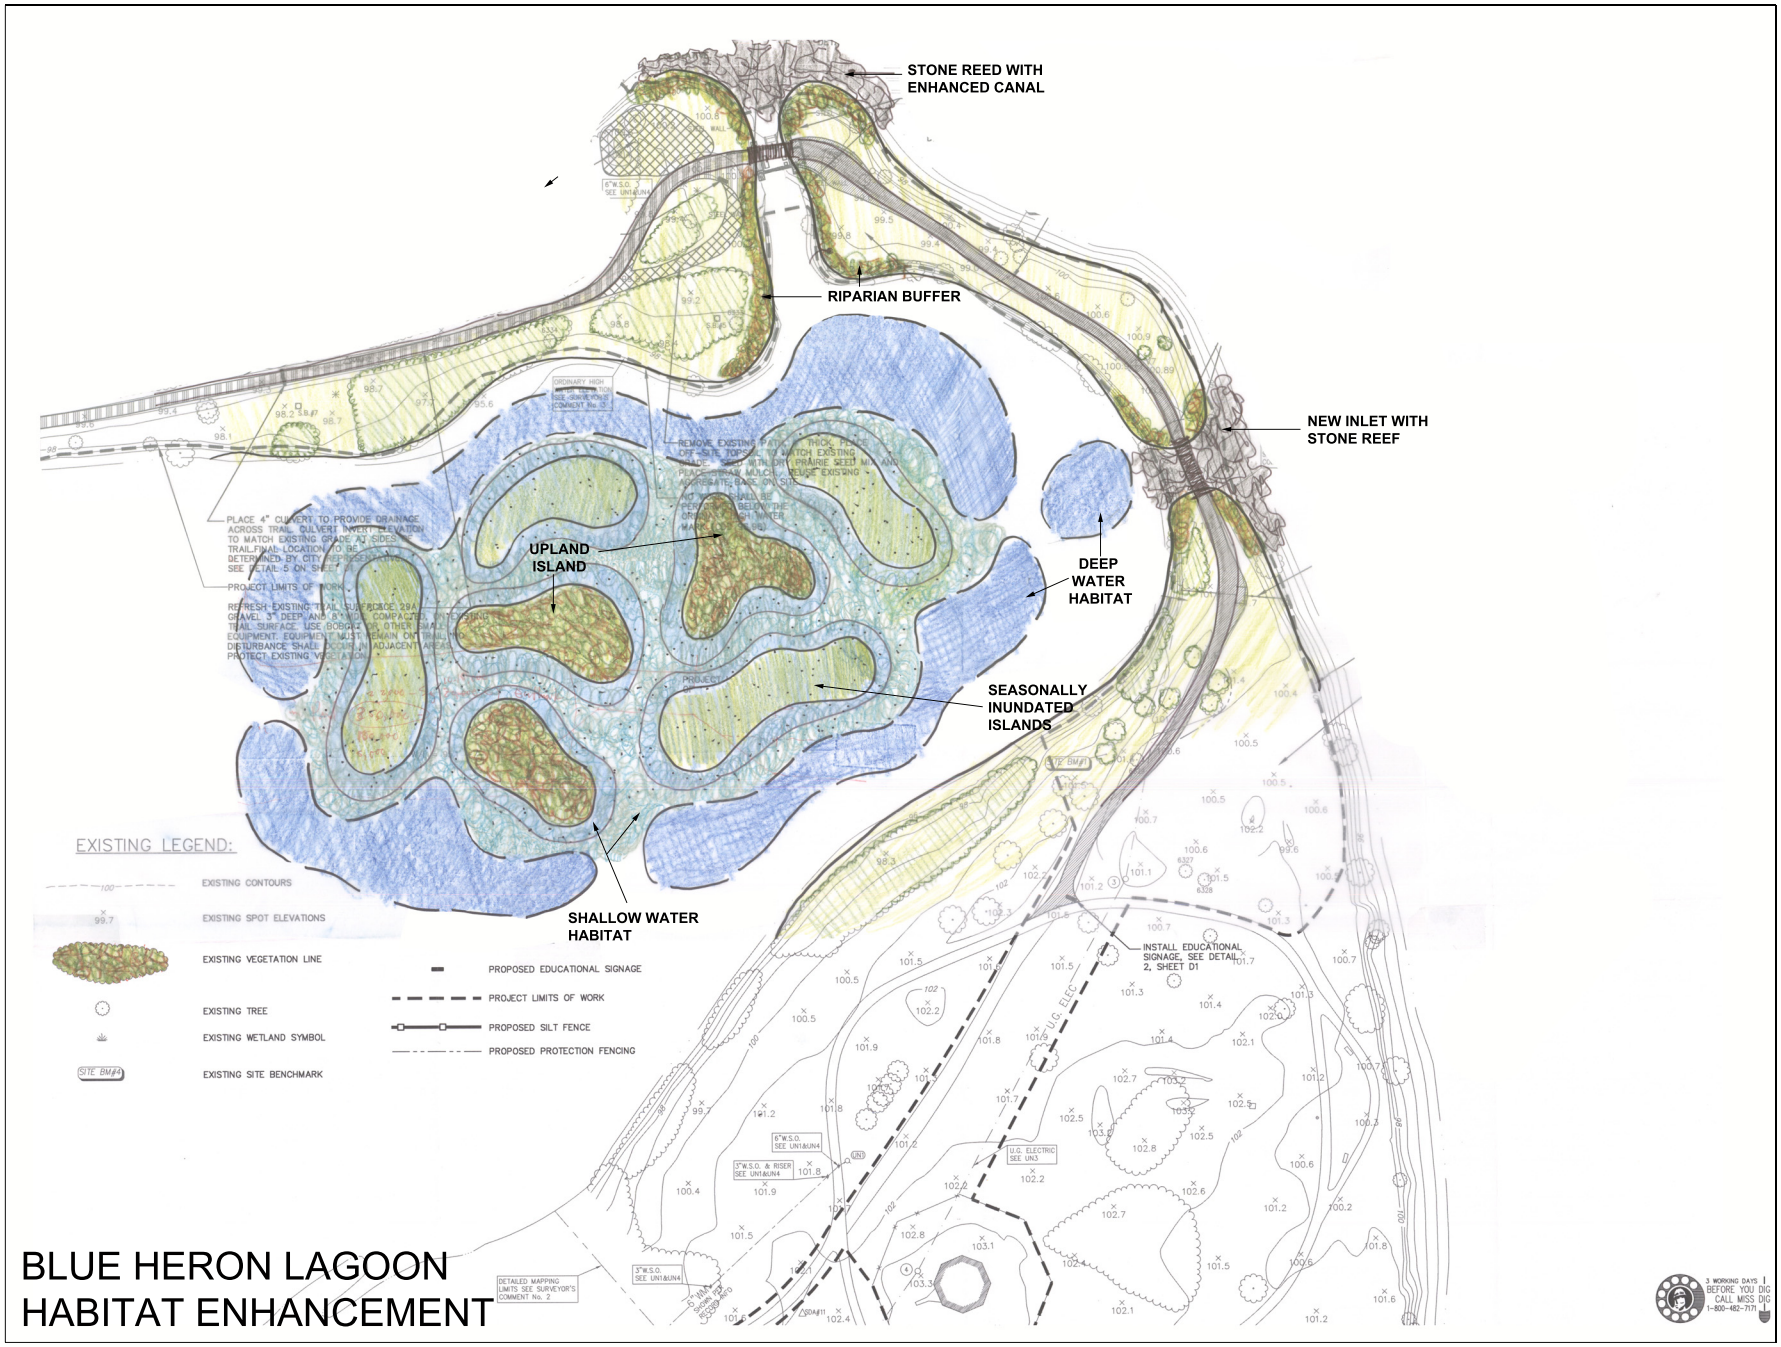

Detroit, Michigan

JJR

JJR Incorporated
110 Miller Avenue
Ann Arbor, Michigan 48104
t: 734.662.4457
f:734.662.7520
www.smithgroup.com

Issued for	Rev	Date
Issued For Bid & Construction	0	05/24/04
Issued for Bid & Construction	1	07/02/04

Key Plan

0 20 40 80

Project North

Belle Isle Park Blue Heron Lagoon Restoration Project

Drawing Title

LAYOUT, MATERIALS AND GRADING PLAN EAST HALF

SCALE 1"=40'

Scale

24412.000

Project Number

L1

Drawing Number

Belle Isle 05