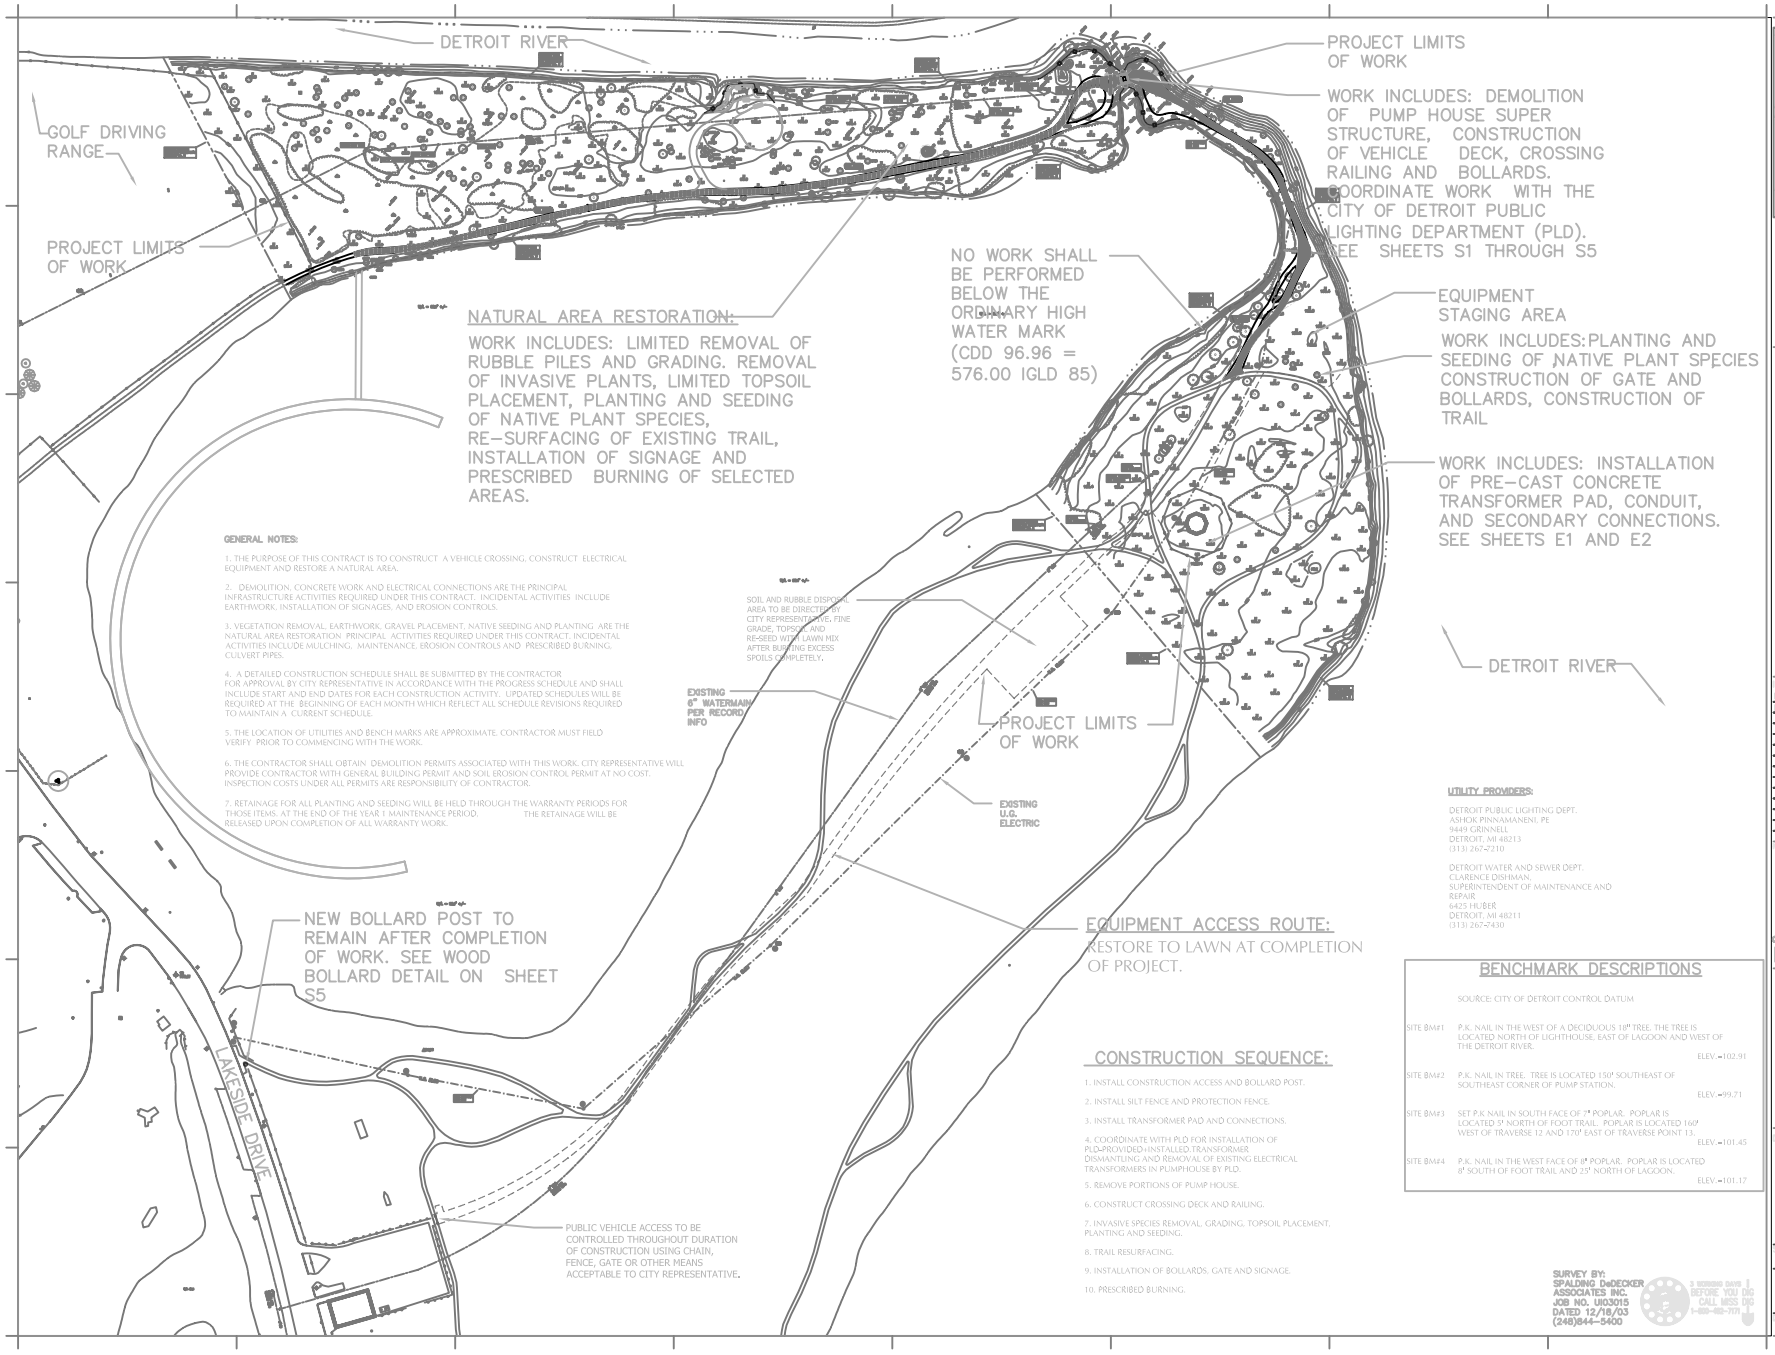

We Make It Happen!
Detroit Recreation Department

Detroit, Michigan

SmithGroup JJR

SmithGroup JJR Incorporated
110 Miller Avenue
Ann Arbor, Michigan 48104
t: 734.662.4457
f: 734.662.7520
www.smithgroup.com

Issued for	Rev	Date
Issued For Bid & Construction		05/24/04
Issued For Bid & Construction		07/02/04

Key Plan

0 50 100 200 Project North

Belle Isle Park
Blue Heron
Lagoon
Restoration
Project

Drawing Title
OVERALL PLAN

SCALE 1" = 100'

Scale
24412.000
Project Number
02
Drawing Number
Date Issue
J:\SmartDraft\L-01-OVERALL-AREAS\L-OVERALL PLAN